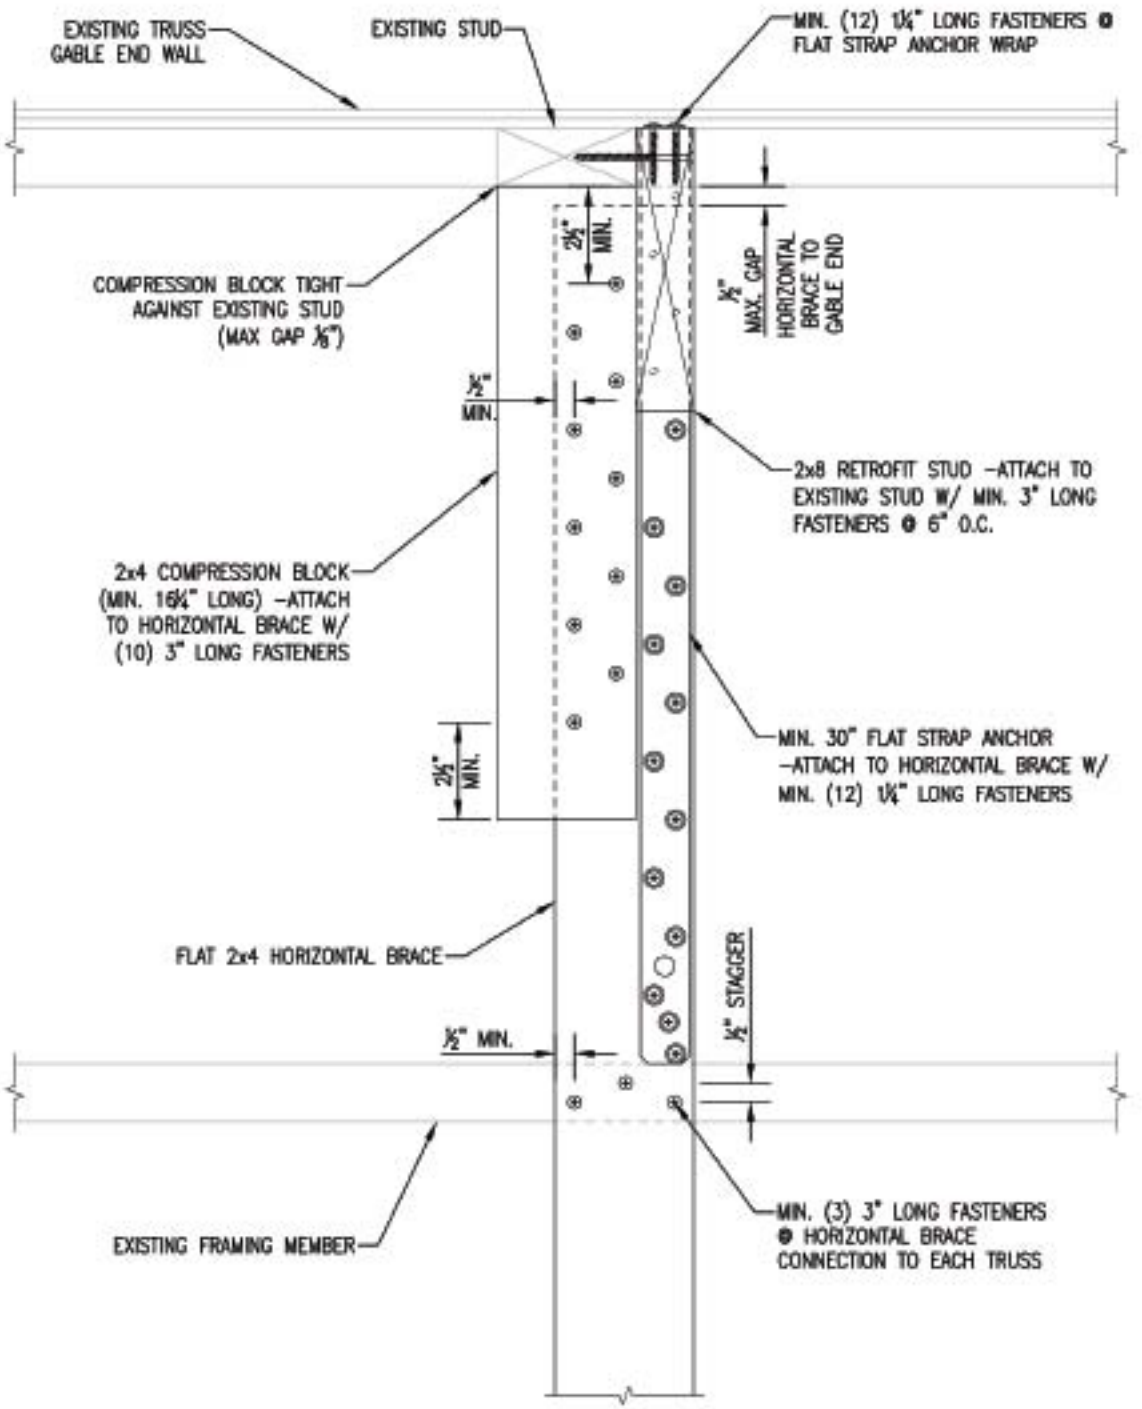

FIGURE ~~A104.2.2~~ DETAILS OF STRAP & COMPRESSION BLOCK INSTALLATION – 2x8 RETROFIT STUD

A104.2.4